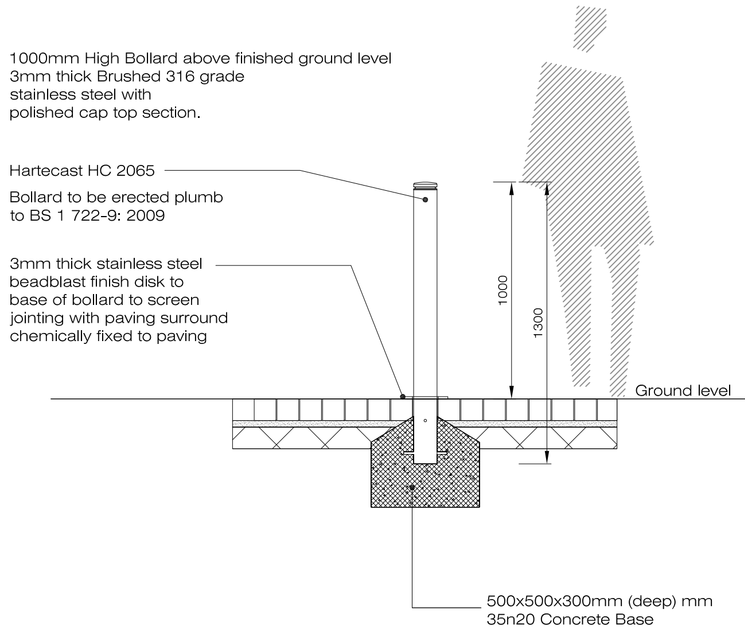

D 01 LD-03-PP Fixed Bollards.
Scale @ 1:20

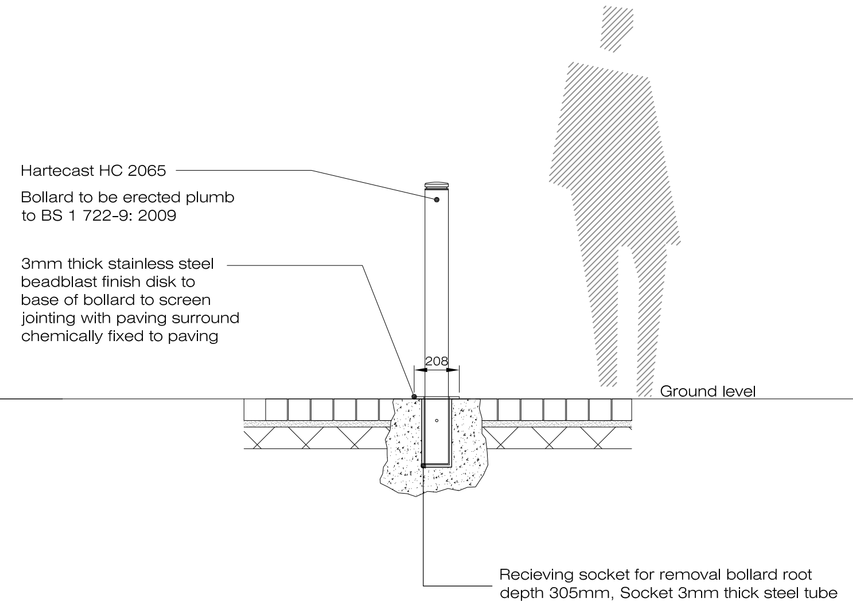

D 02 LD-03-PP Removable Bollards.
Scale @ 1:20

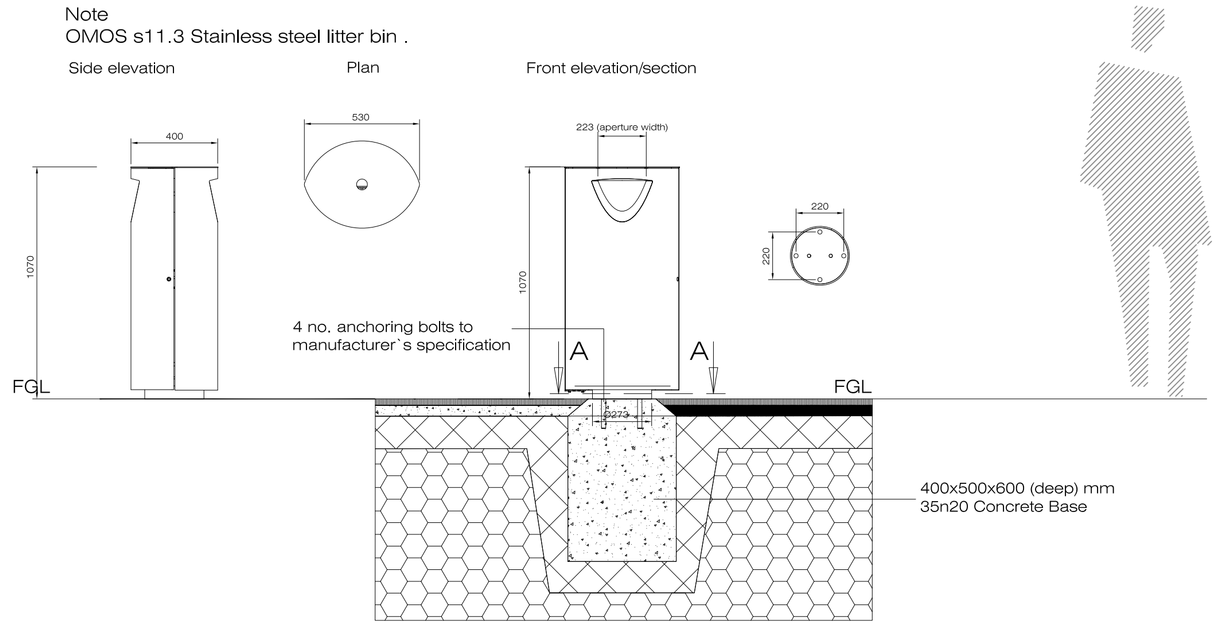

D 03 LD-02-PP Litter Bin
See LP-01-AI for location
Scale 1:20

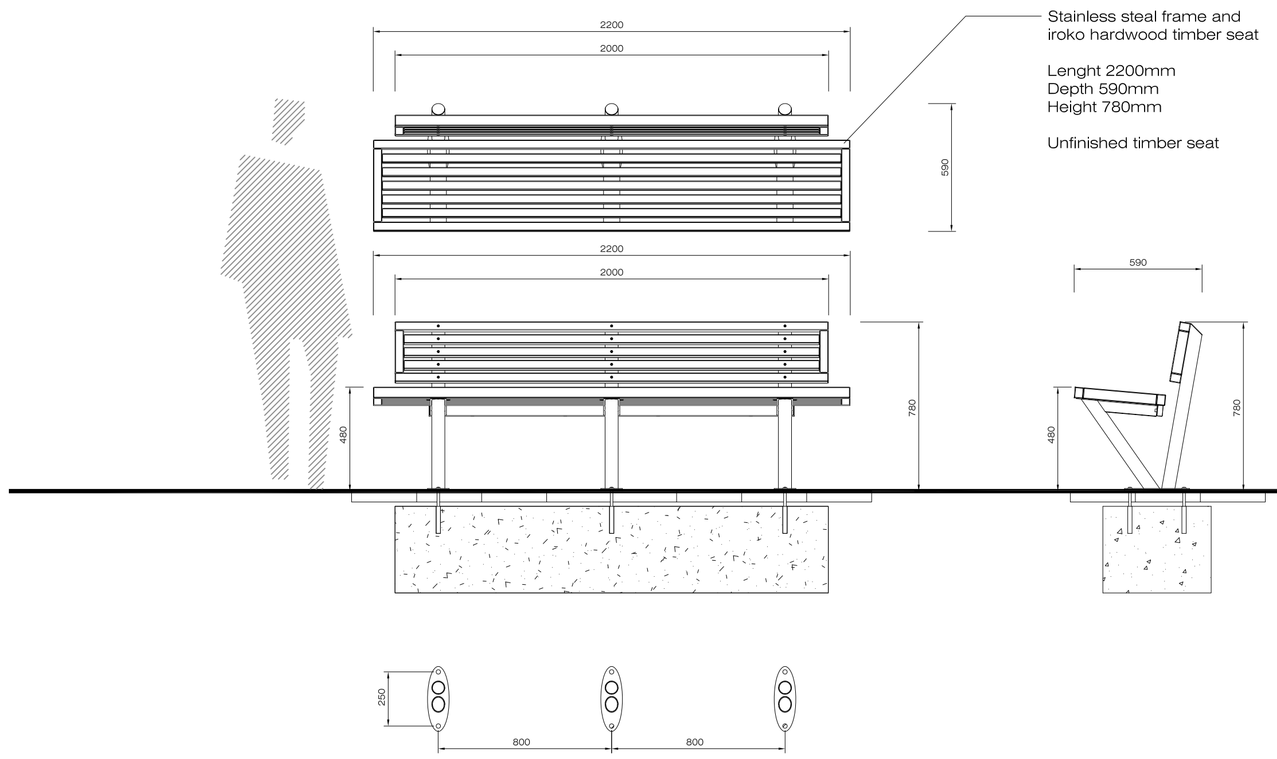

D 04 LD-03-PP Seating to Public Open Space.
Scale @ 1:20

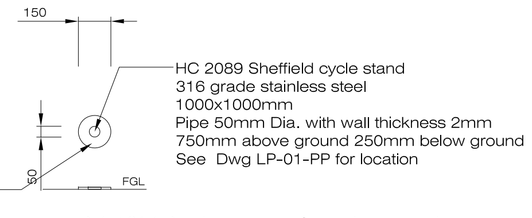

Detail 04.1 Disk to surround of bike stand upright
See LP-01-PP for location
Scale 1:20

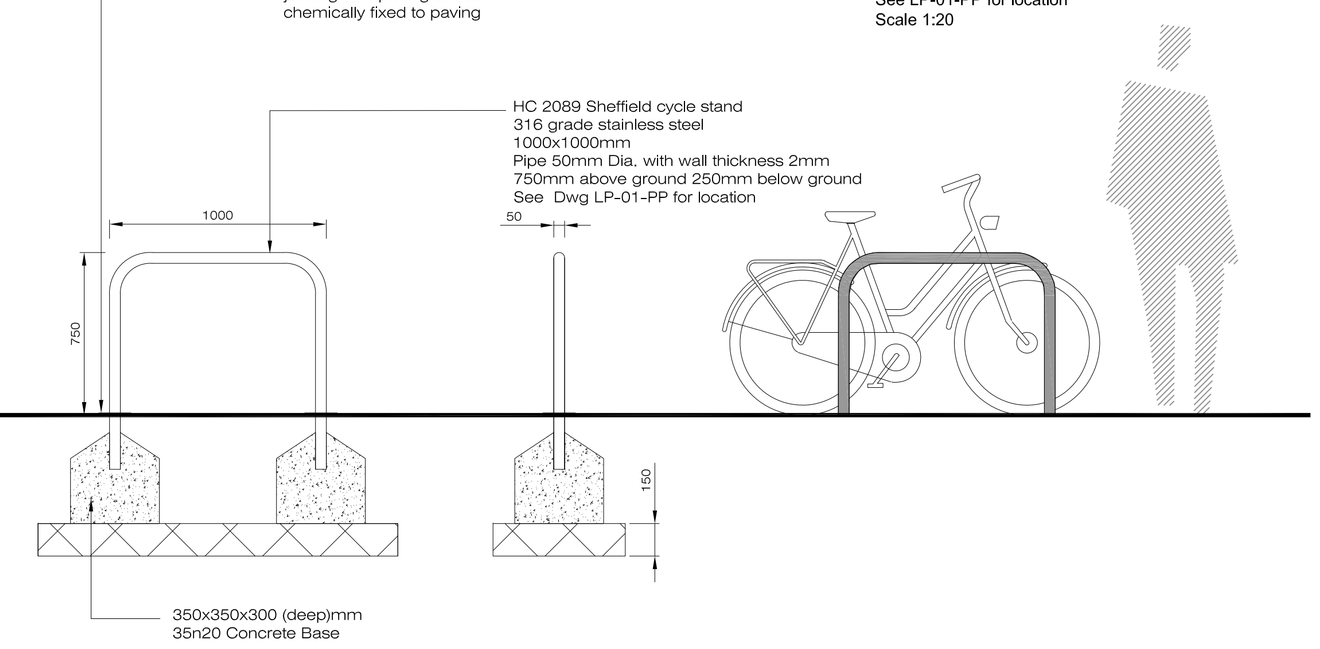

D 05 LD-03-PP Sheffield Bike Stands.
Scale @ 1:20

Rev.	Date	Note
00	0000-00-00	00

North

General Notes

Doyle & O'Troithigh Landscape Architecture

Project Name	Jacobs Island SHD	Drawing Name	Landscape Hardworks Site fittings Details 01
Status	Planning	Drawing No	LD-03-PP
Project No	21-036	Revision No	00
Scale	1:20	Drawn By	KGR
Date	15/05/2022	Checked By	DOT

Linda Doyle
Director
+353 (0)87 267 4196
linda@doyle-otroithigh.com

Daithí O'Troithigh
Director
+353 (0)86 300 3499
daithi@doyle-otroithigh.com

Office Address
Pembroke House
28-23 Upper Pembroke St
Dublin 2

Contact
mail@doyle-otroithigh.com
+353 (0)1 606 7762